STATE	PROJECT DESIGNATION	YEAR	SHEET NO.	TOTAL SHEETS
ALASKA	0002372 /NFHWY00044	2016	A4	11

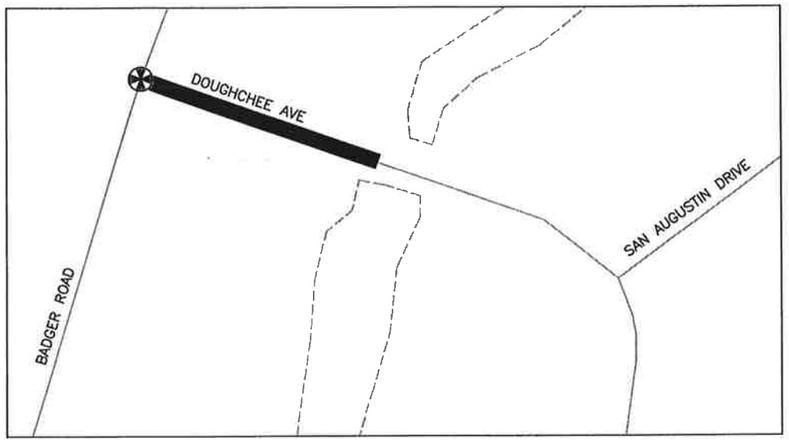

VICINITY MAP
DOUGHCHEE AVE

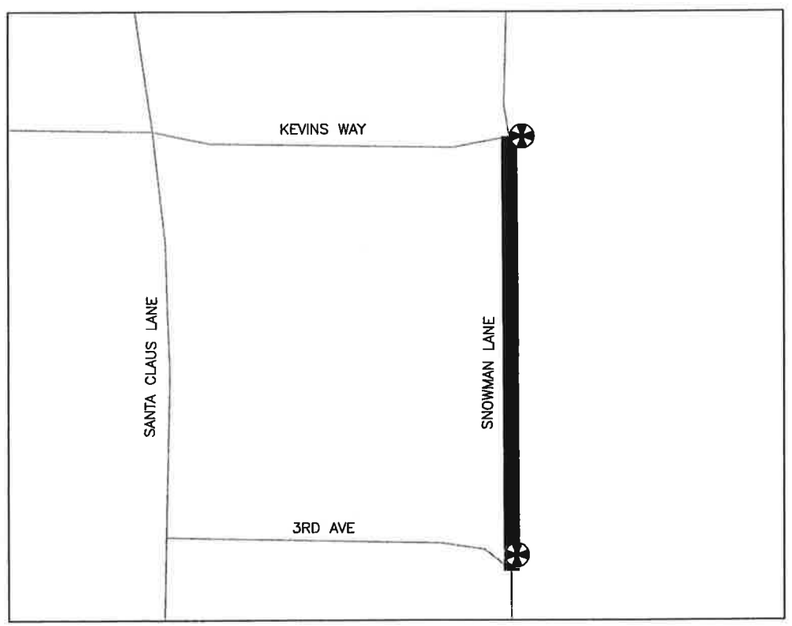

VICINITY MAP
SNOWMAN LANE PEDESTRIAN PATH

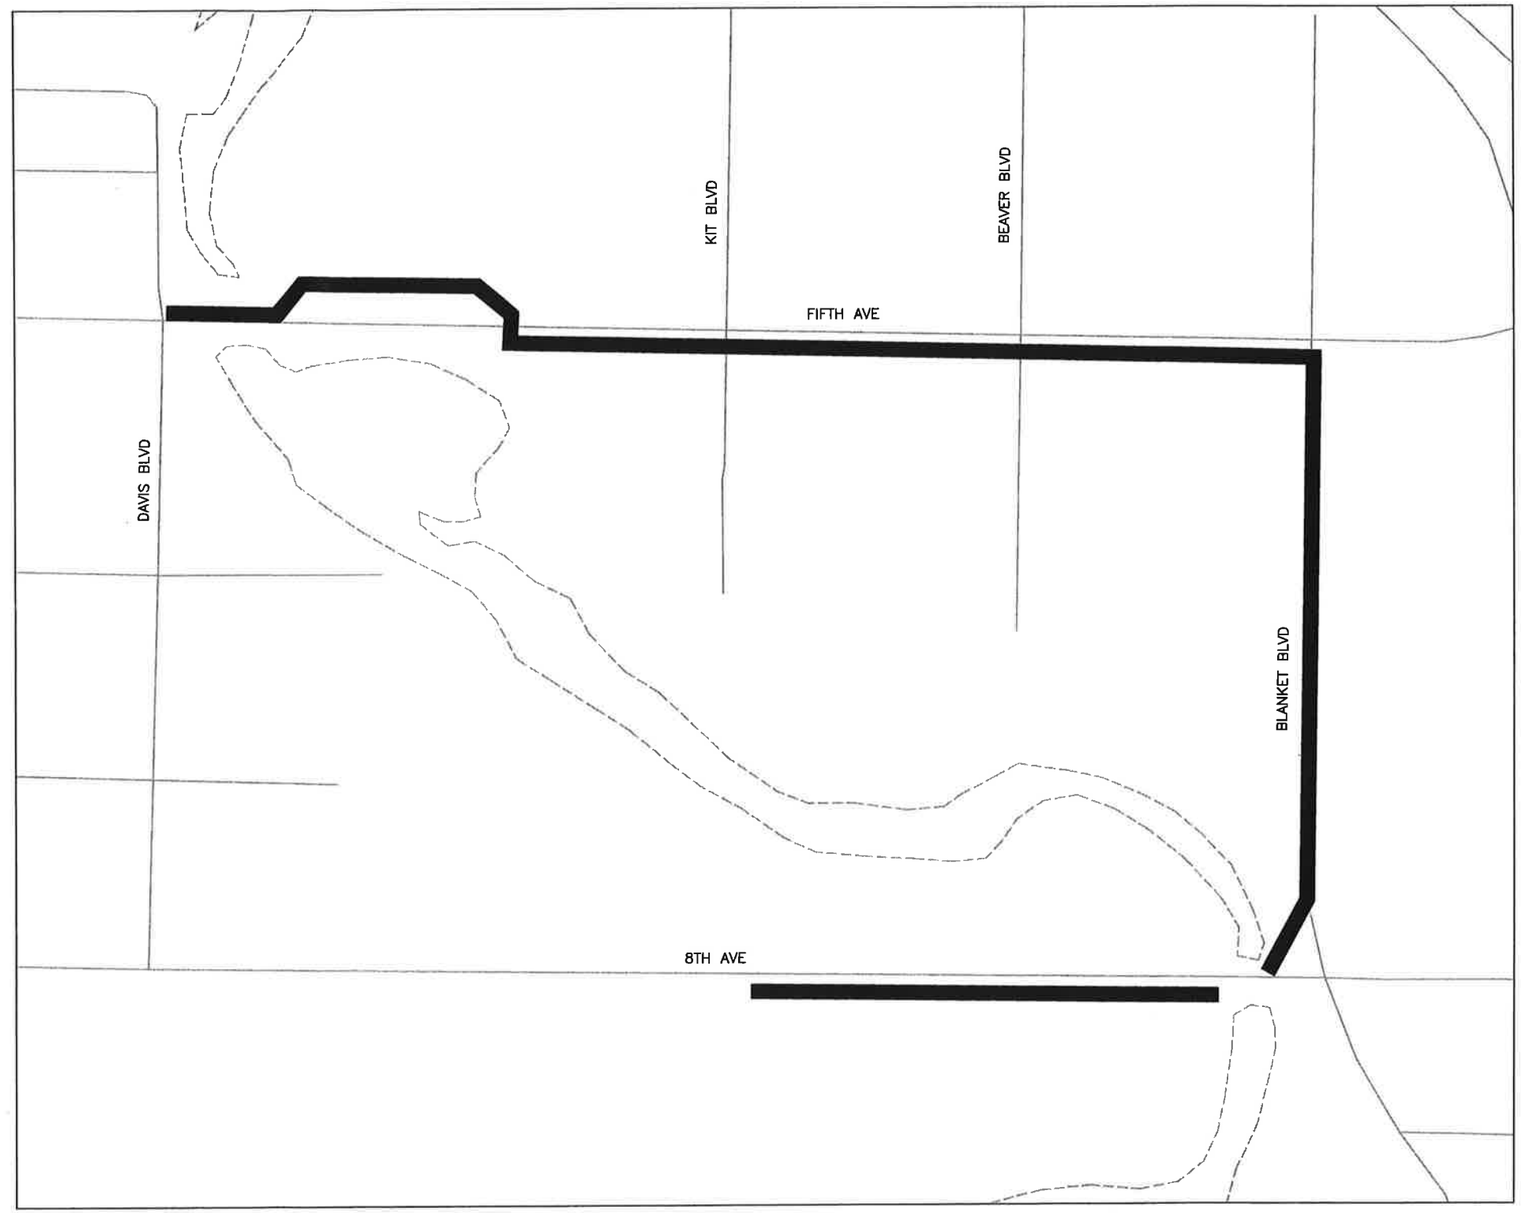

VICINITY MAP
5TH AVE PEDESTRIAN PATH, BLANKET BLVD PEDESTRIAN PATH, 8TH AVE PEDESTRIAN PATH

PRIMARY MONUMENT

VICINITY MAP
CITY OF NORTH POLE

STATE OF ALASKA
49TH
JEFFREY C. ORGAN
CE 12153
REGISTERED PROFESSIONAL ENGINEER
4-5-16

H:\Projects\Fbks_NP\NFHWY00044 FMATS Improvements 2016\6 Design\2 C3D\2 Drawings\A-4 A - VICINITY MAP 3 OF 4 Tue, Apr/05/16 01:57pm

STATE	PROJECT DESIGNATION	YEAR	SHEET NO.	TOTAL SHEETS
ALASKA	0002372 /NFHWY00044	2016	A5	11

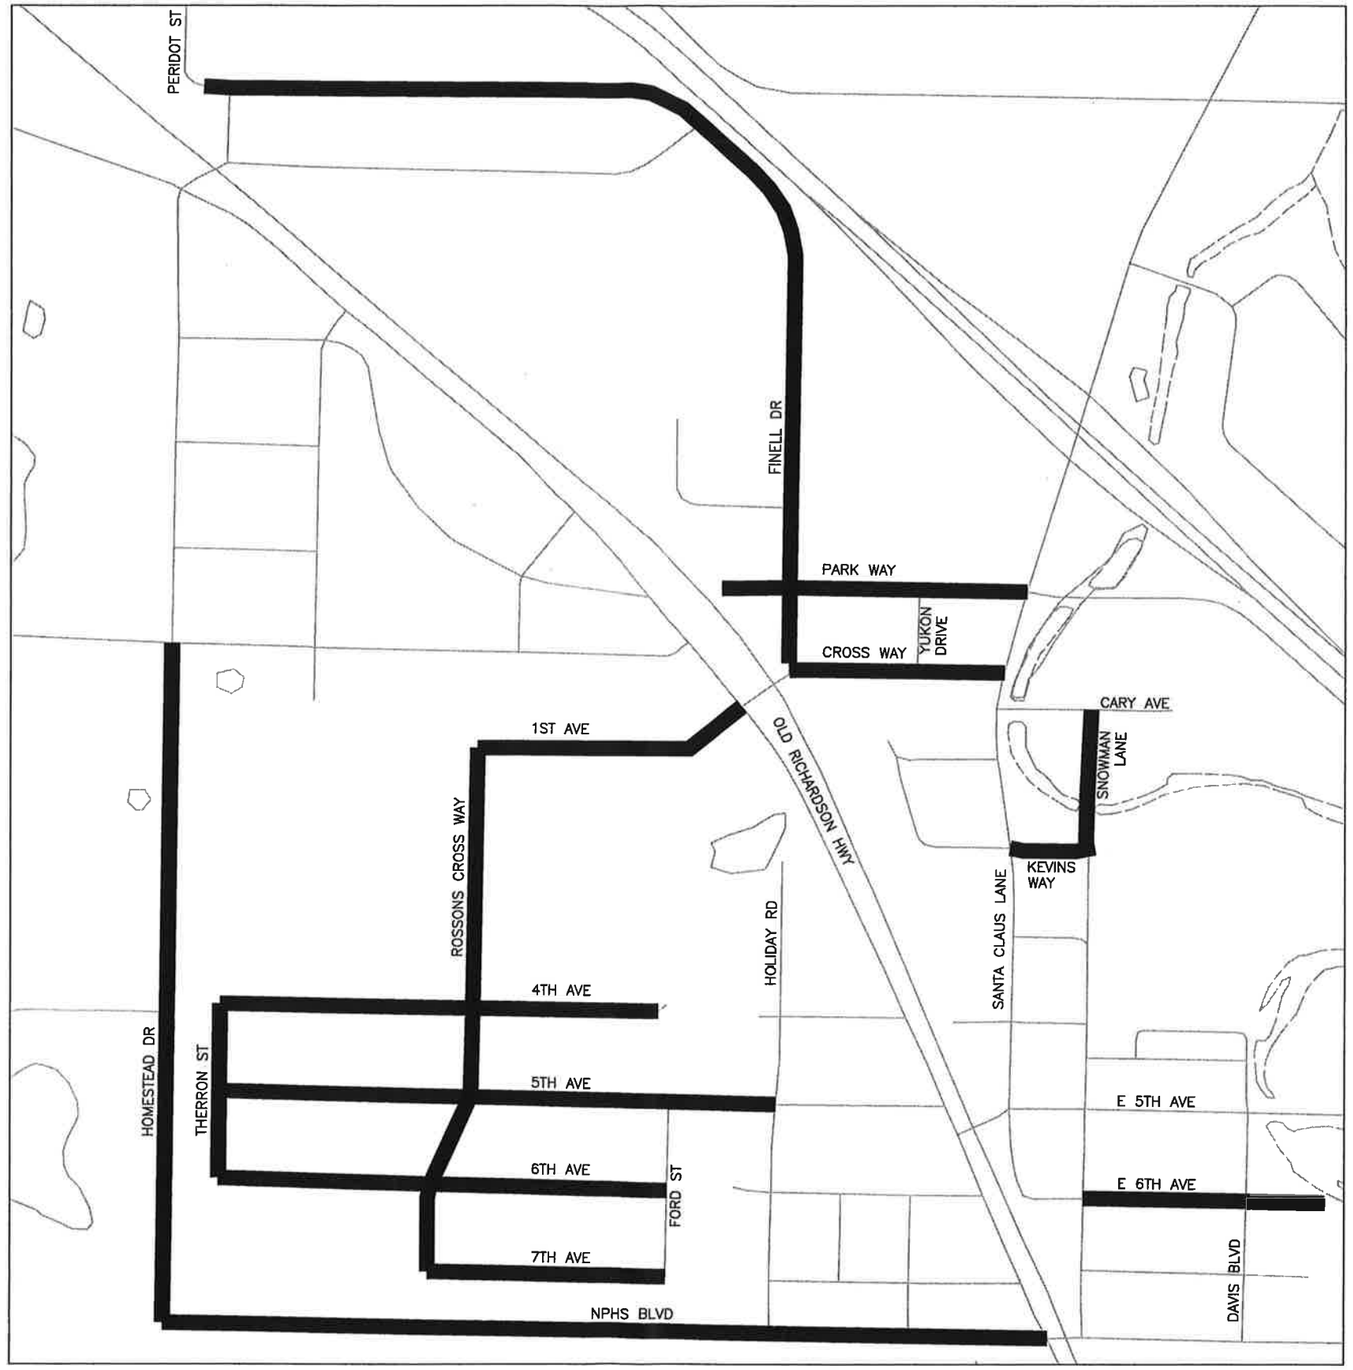

VICINITY MAP

CRACK SEALING LOCATIONS (CITY OF NORTH POLE)

VICINITY MAP
CRACK SEALING

STATE OF ALASKA
49 TH
ALFRED C. ORGANEK
C.E. 12153
REGISTERED PROFESSIONAL ENGINEER
4-7-16

H:\Projects\Fbks_NP\NFHWY00044 FMATS Improvements 2016\6 Design\2 C3D\2 Drawings\A-5 A - VICINITY MAP 4 OF 4 Thu, Apr/07/16 11:42am