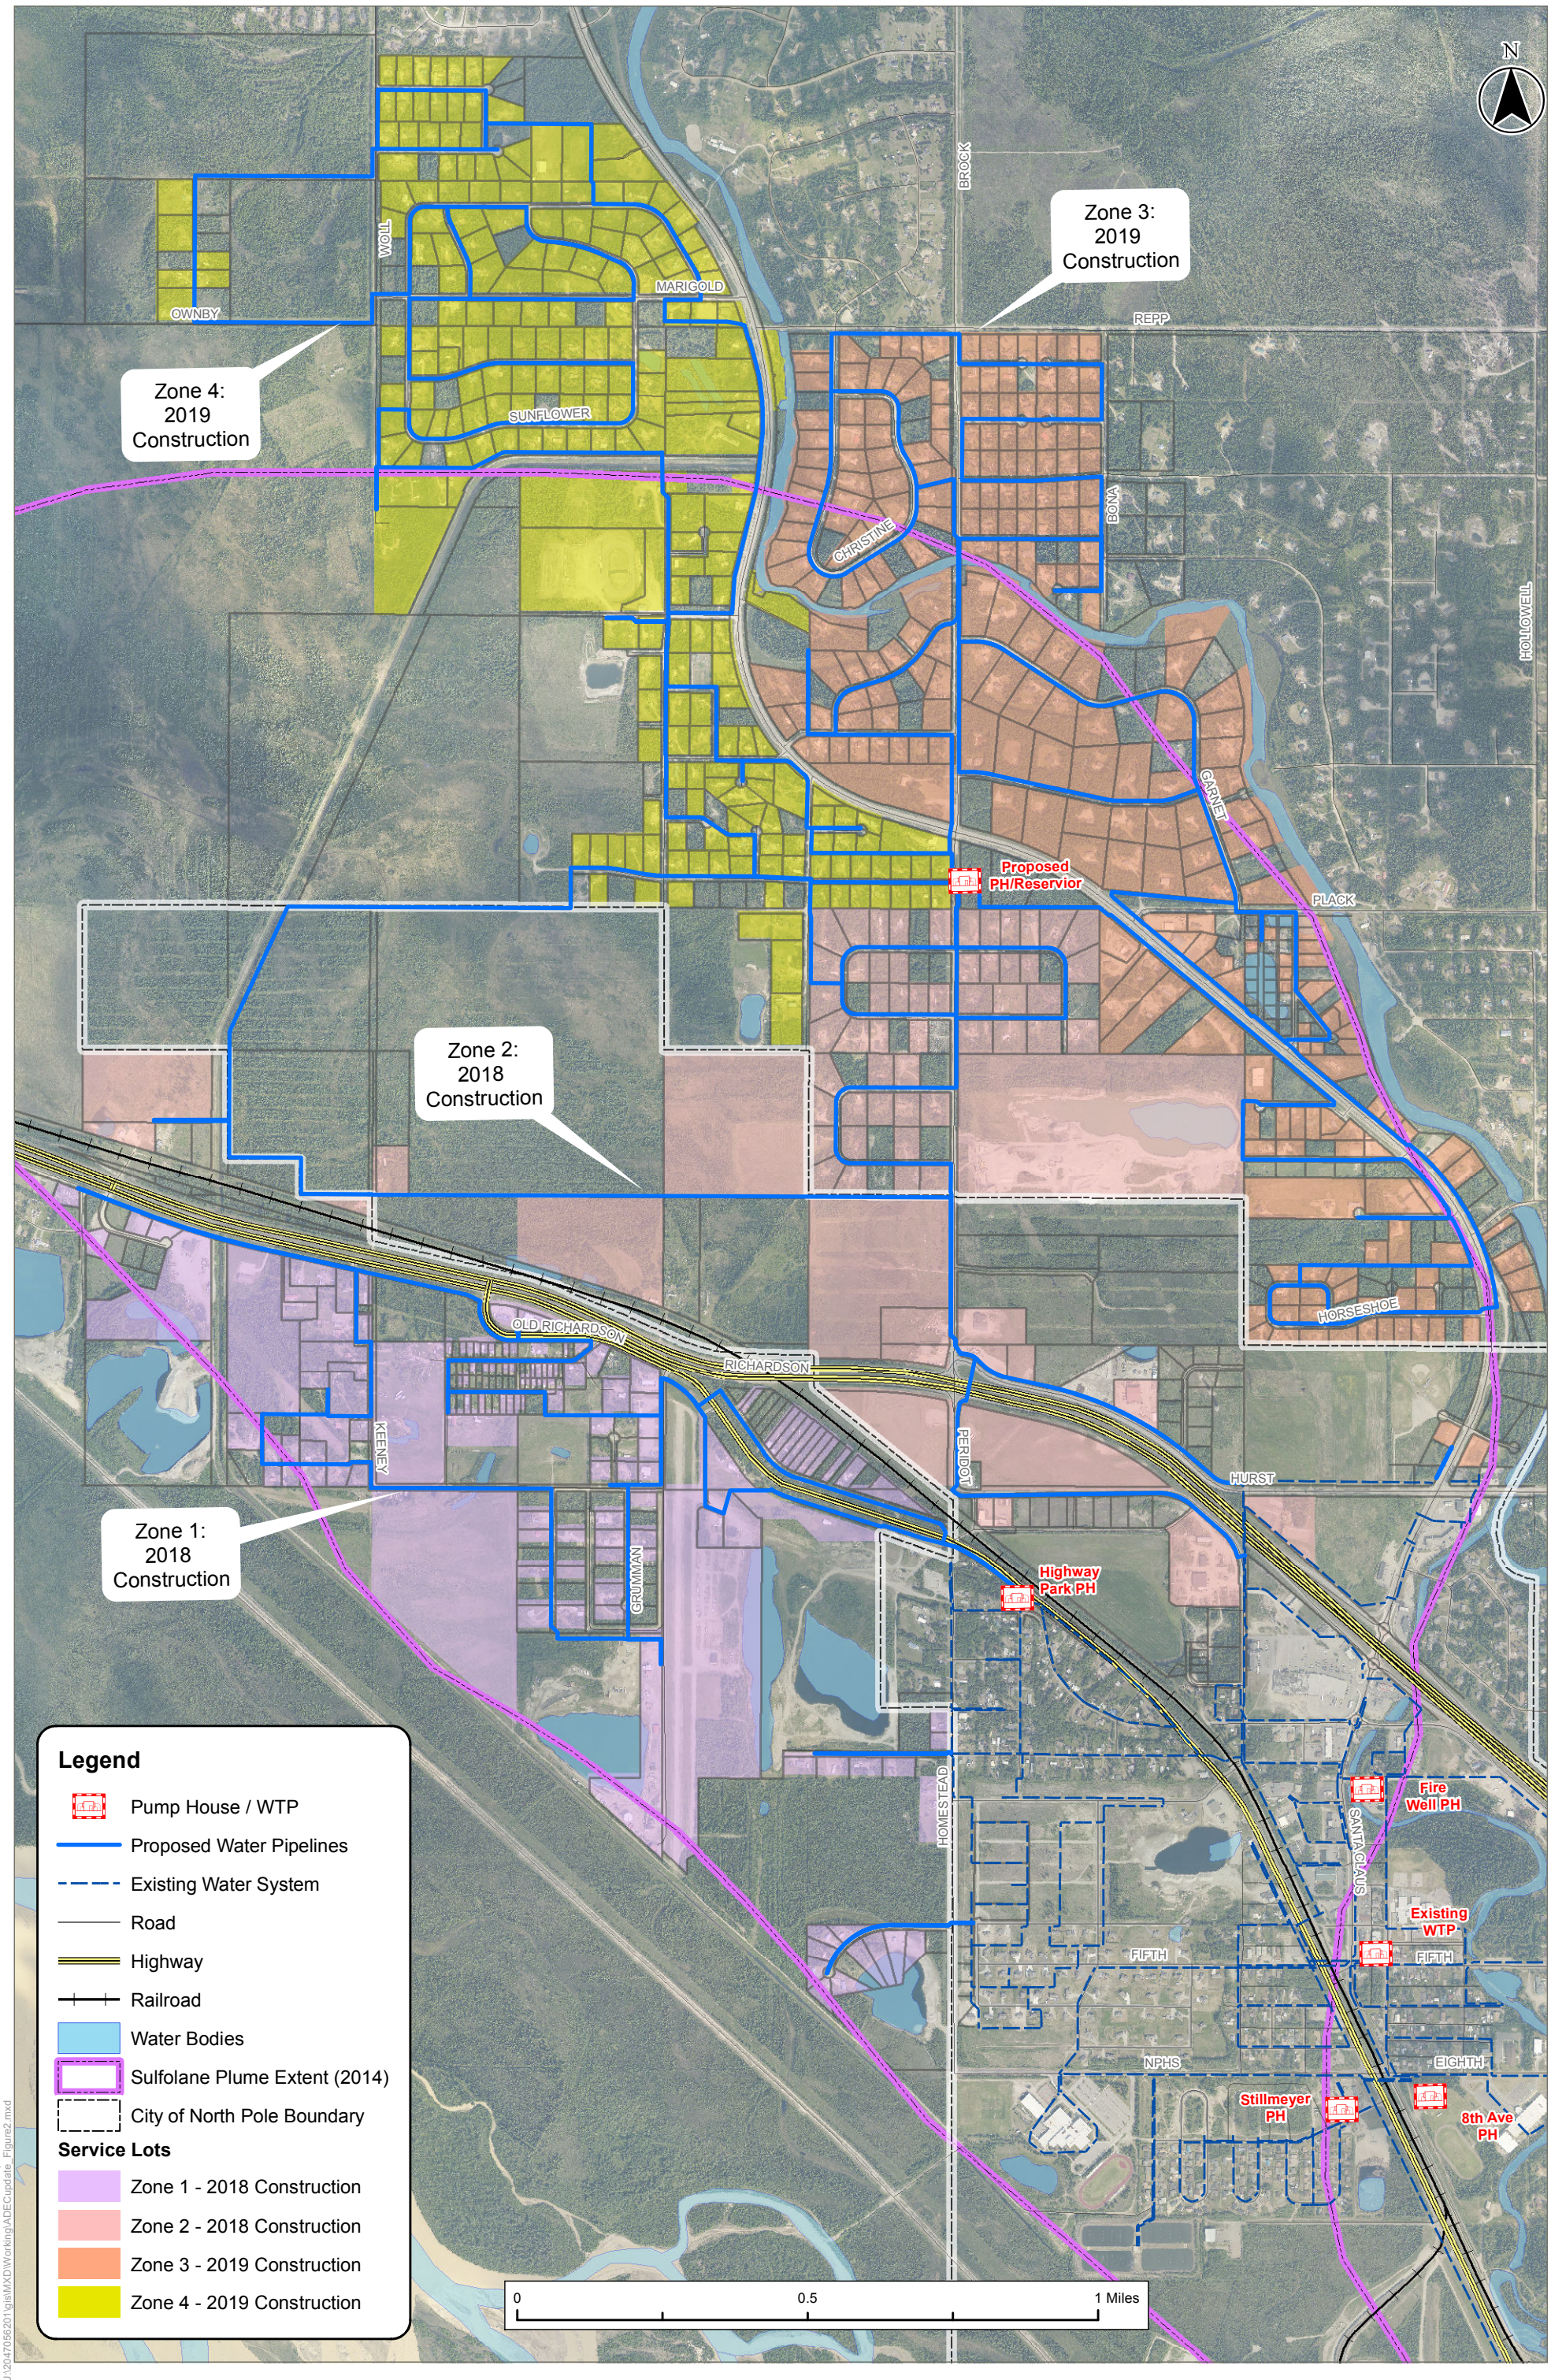

SaveDate: 9/28/2017 11:07:53 AM User: whopwood
U:\204705620 1\gis\MXD\Working\ADECupdate_Figure2.mxd

Stantec

North Pole Water Distribution System Expansion