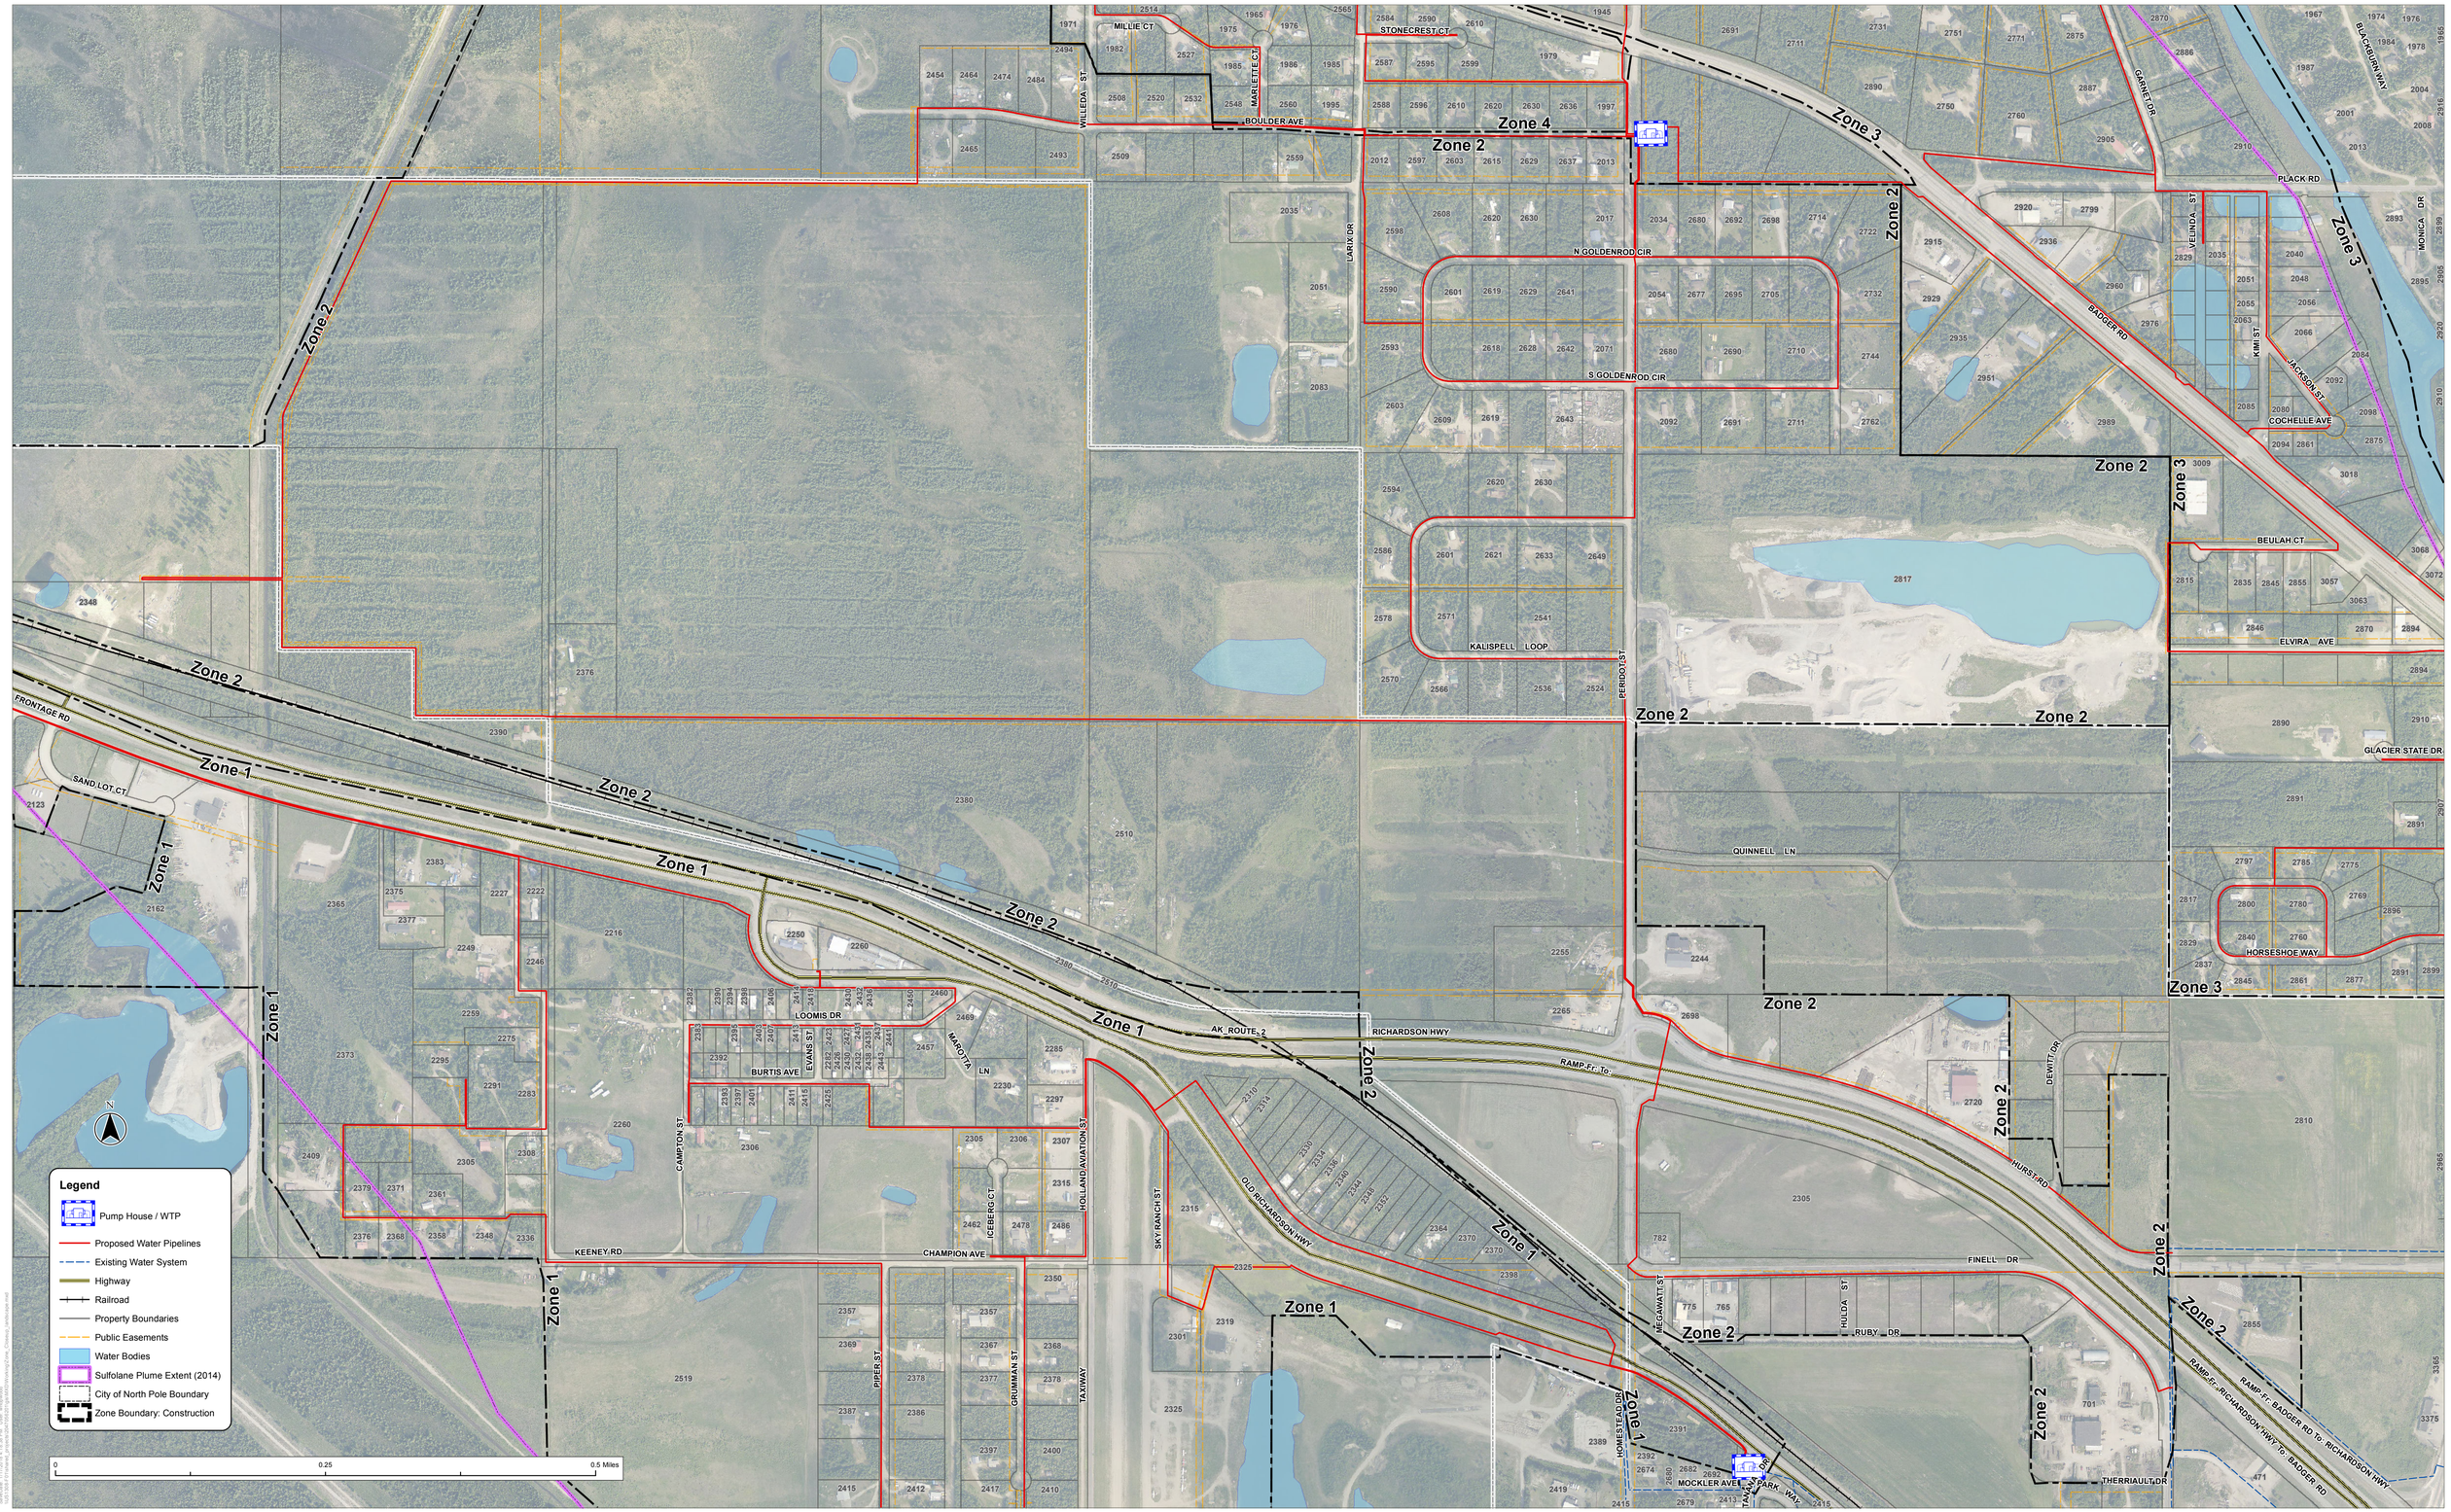


Stantec

# 2018 Water System Expansion Project
## Zone 2: 2018 Construction